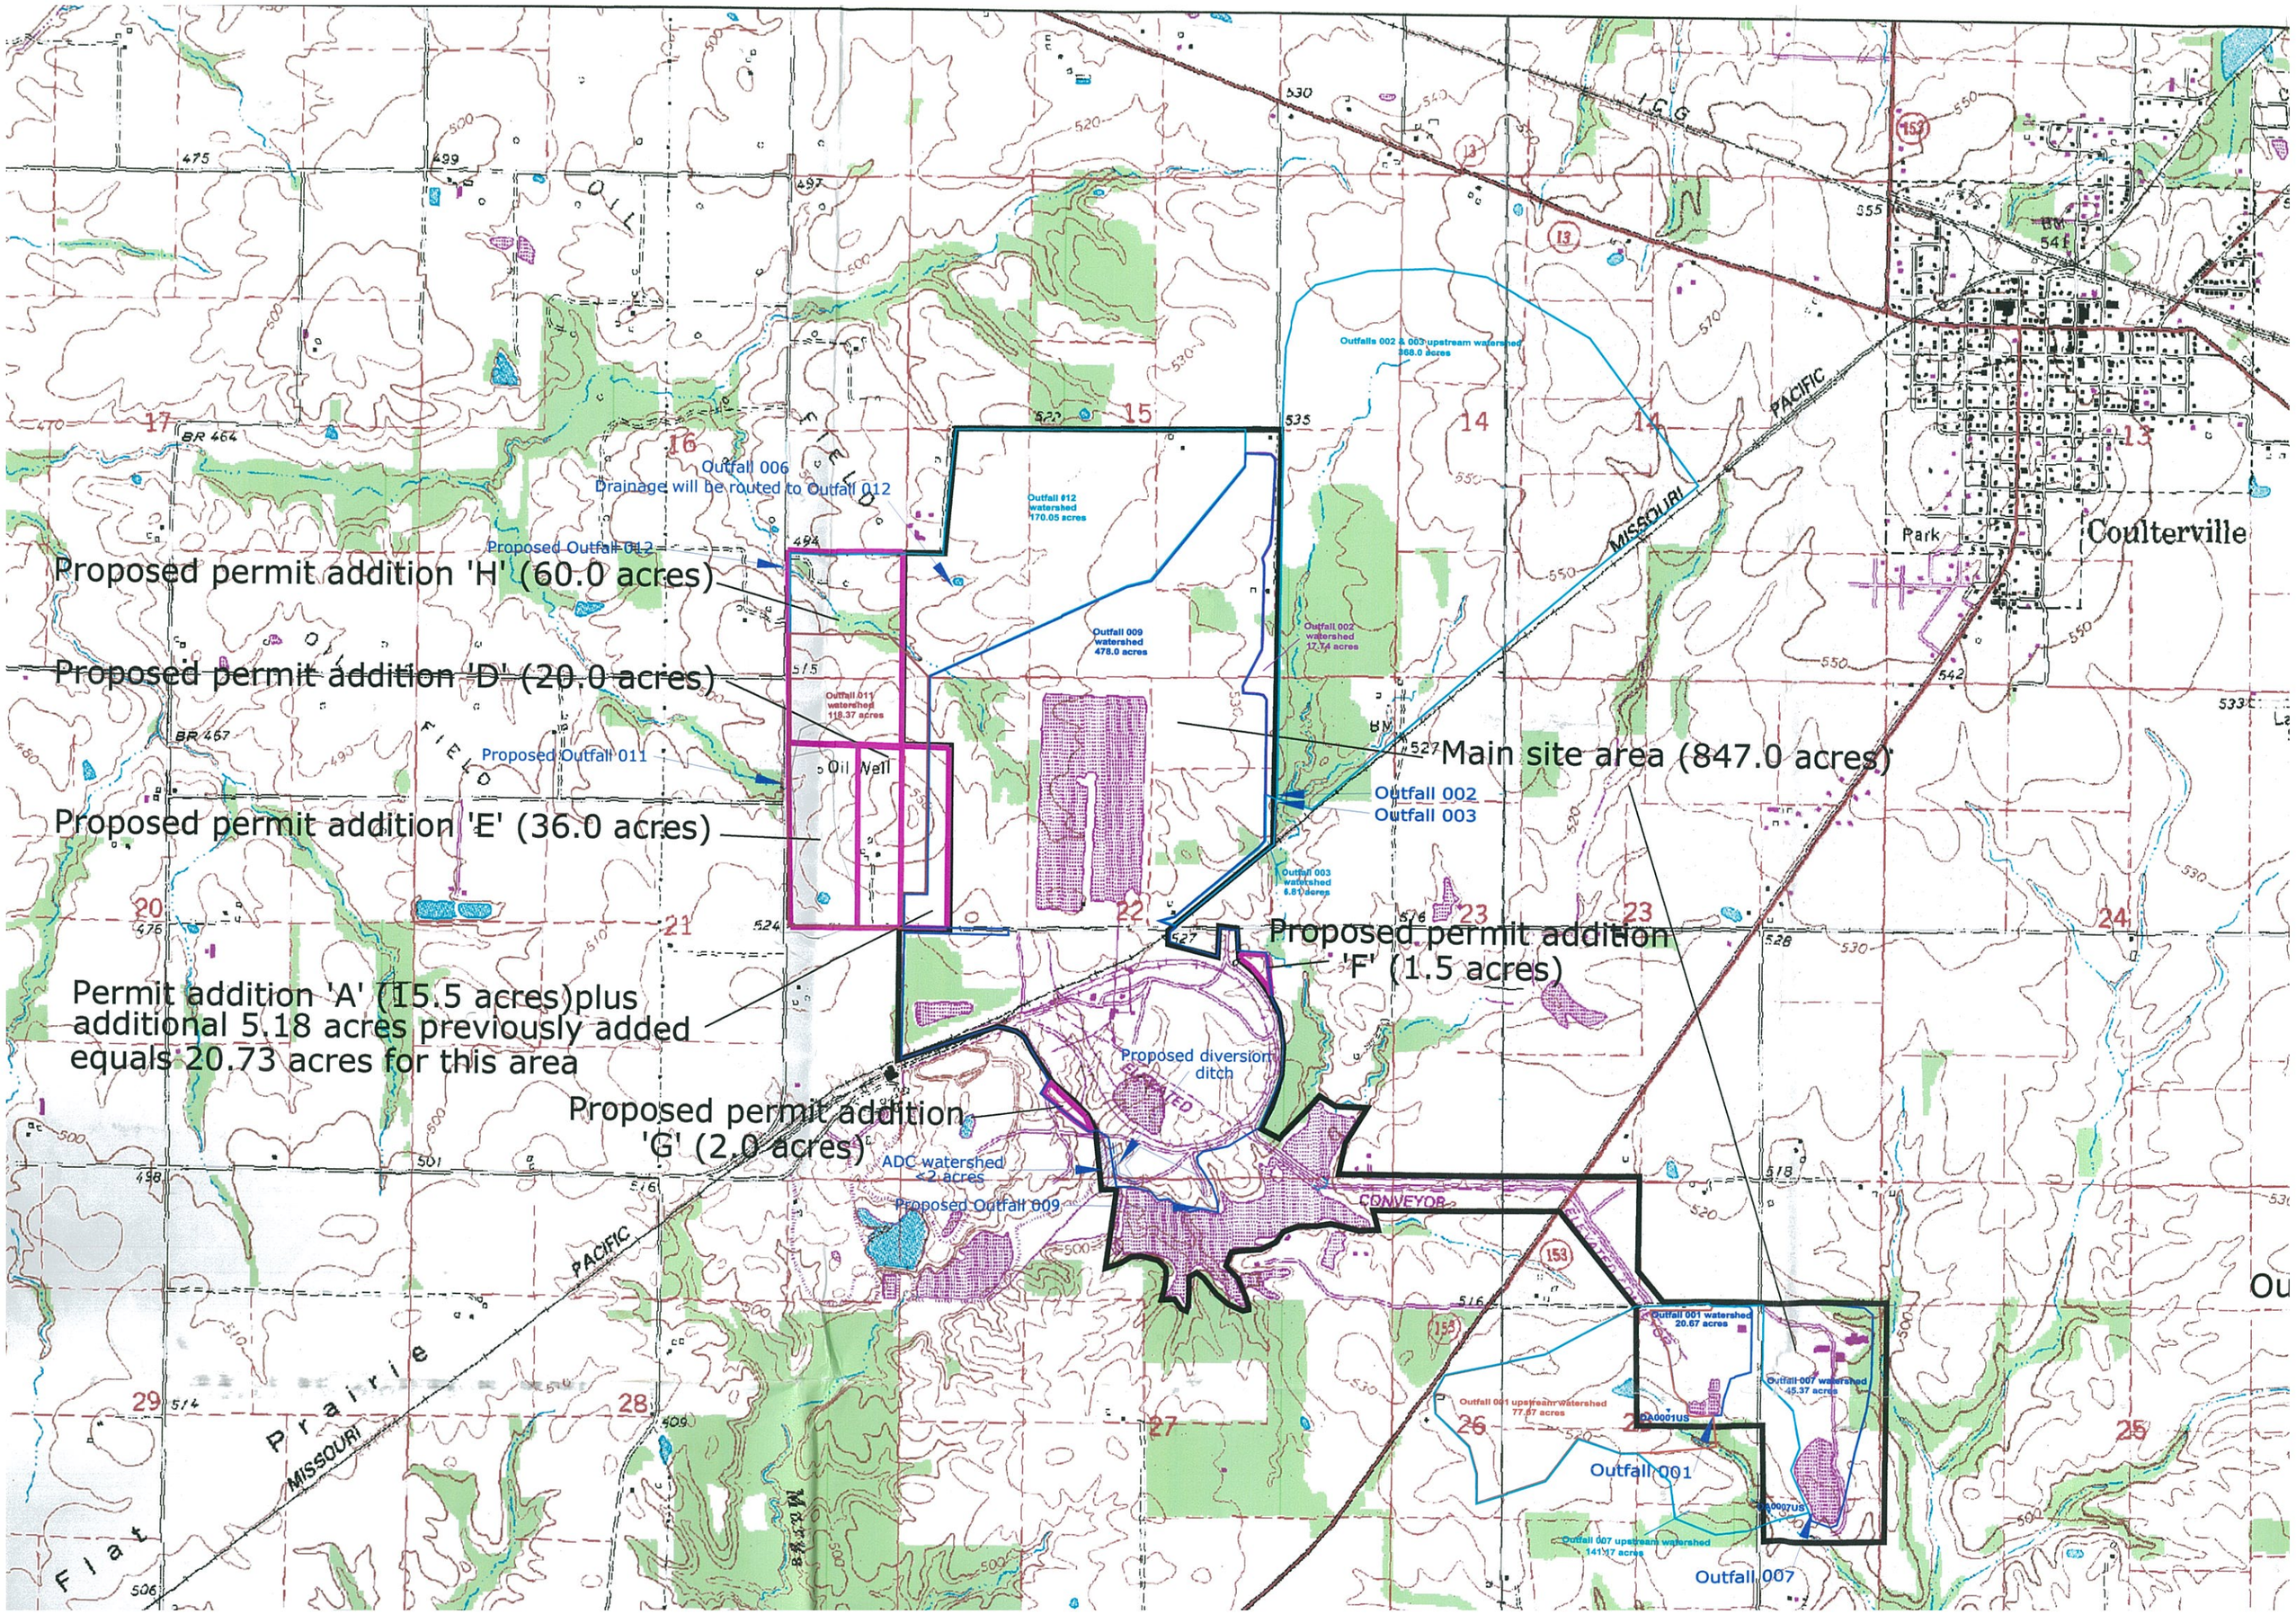
Proposed permit addition 'H' (60.0 acres)
Proposed permit addition 'D' (20.0 acres)
Proposed permit addition 'E' (36.0 acres)
Permit addition 'A' (15.5 acres)plus additional 5.18 acres previously added equals 20.73 acres for this area
Proposed permit addition 'G' (2.0 acres)
Proposed permit addition 'F' (1.5 acres)
Main site area (847.0 acres)
Outfall 006
Drainage will be routed to Outfall 012
Proposed Outfall 012
Proposed Outfall 011
Outfall 002
Outfall 003
Proposed diversion ditch
ADC watershed ~2 acres
Proposed Outfall 009
Outfall 001
Outfall 007
Outfall 001 watershed 20.67 acres
Outfall 001 upstream watershed 77.67 acres
Outfall 007 watershed 45.37 acres
Outfall 007 upstream watershed 141.17 acres
Outfalls 002 & 003 upstream watershed 368.0 acres
Outfall #12 watershed 170.05 acres
Outfall 009 watershed 478.0 acres
Outfall 002 watershed 17.74 acres
Outfall 011 watershed 118.37 acres
Outfall 003 watershed 6.81 acres
Oil Well
Coulterville
Park
MISSOURI PACIFIC
CONVEYOR
Flat Prairie